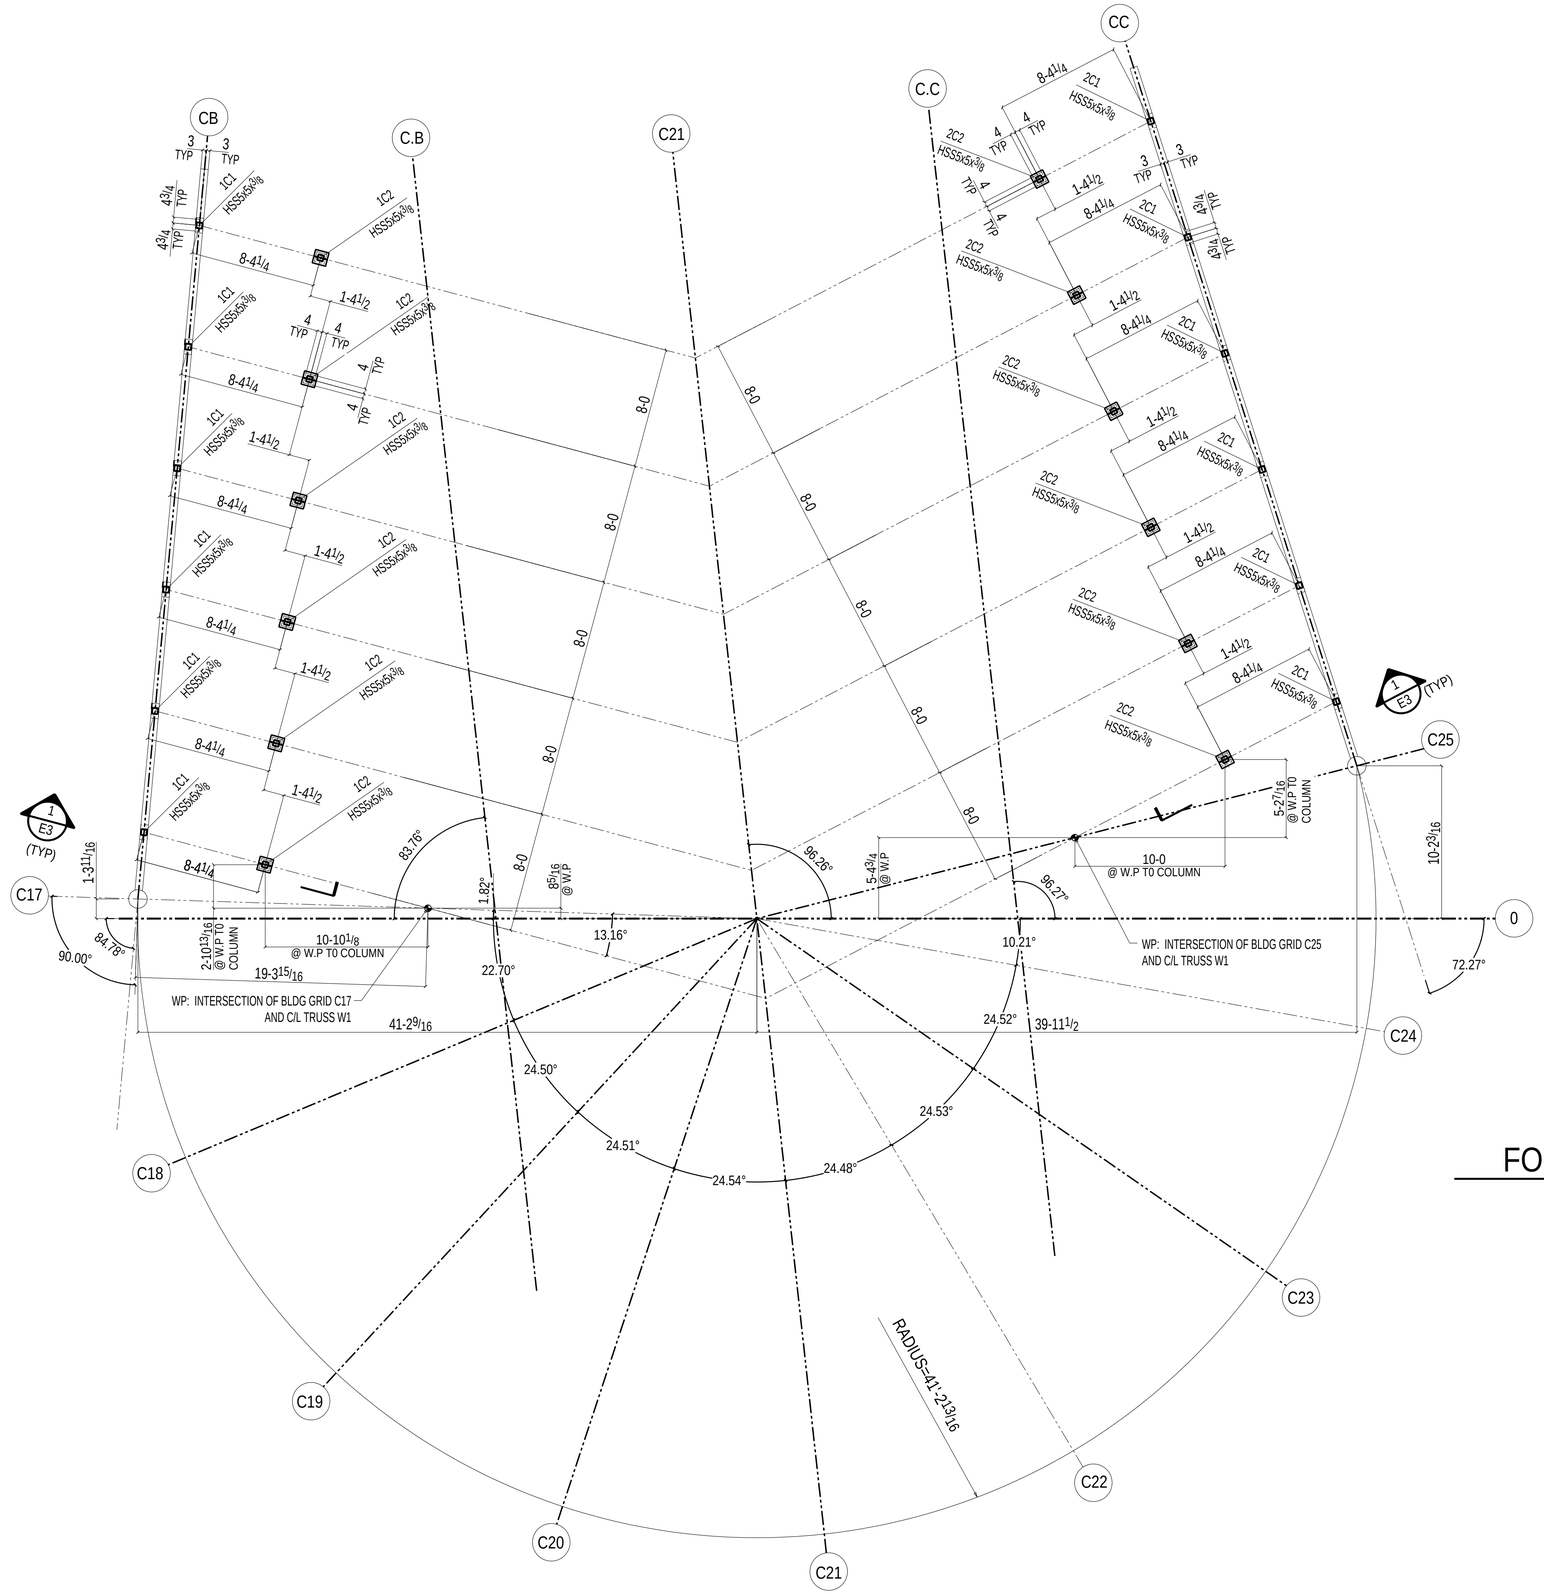

1 G.C TO CO-ORDINATE ALL LOCATING DIMENSION, ELEVATION, PROFILE SIZE, JOB NORTH BEFORE FABRICATION/ERECTION

FOLSE MARKET FRAMING PLAN

OTHER ITEMS NOT SHOWN FOR CLARITY

PLOT DATE: 01 Sep 2018 TIME: 19:45:34