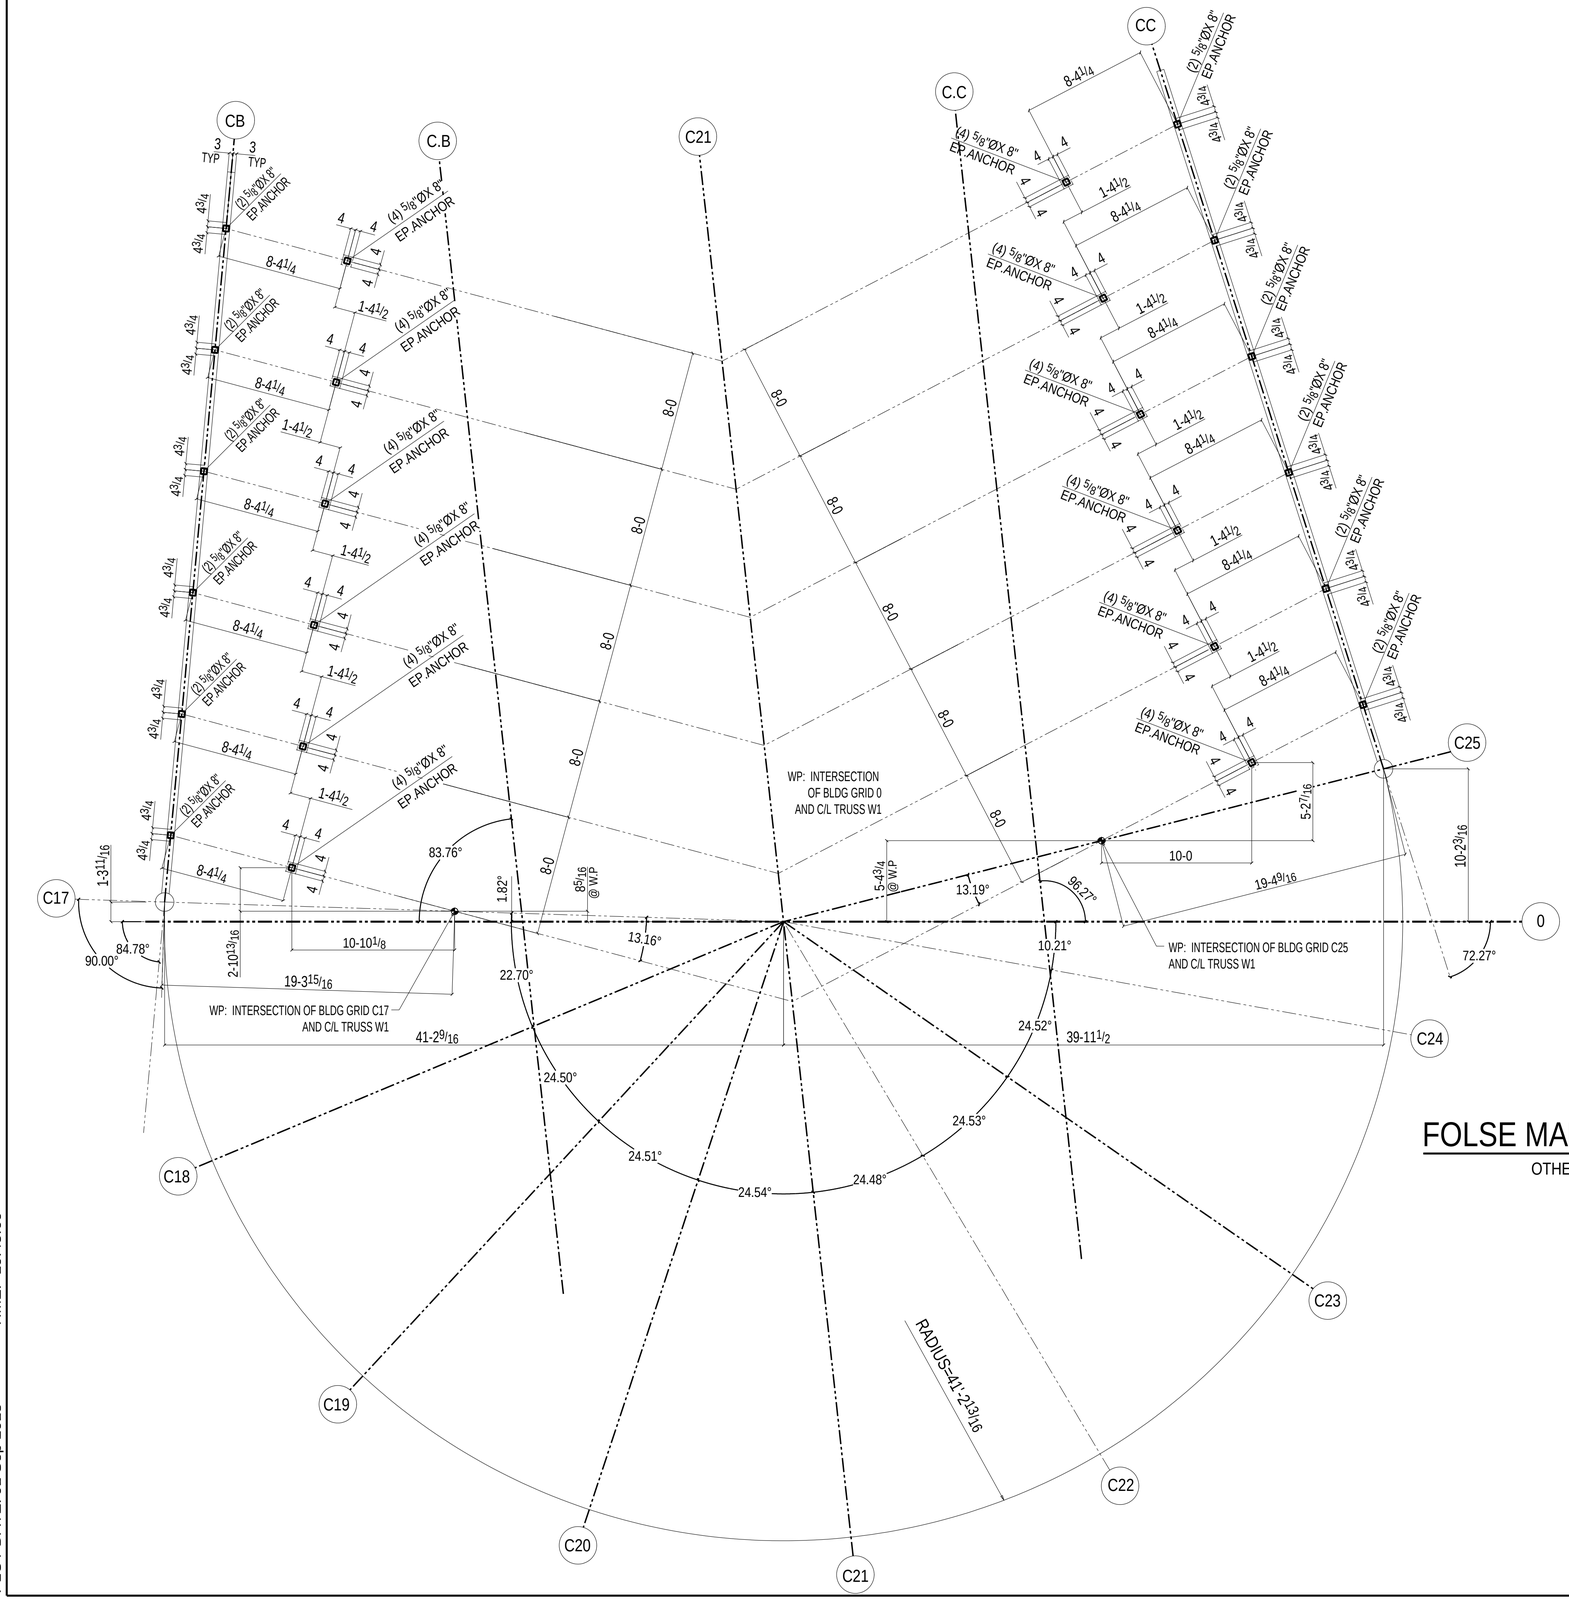

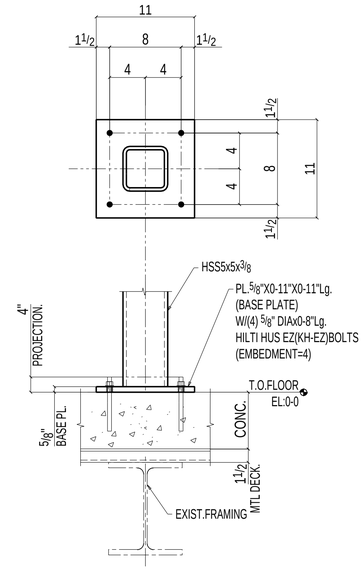

1 / E1 DETAIL (REF:D/S2.2JF)

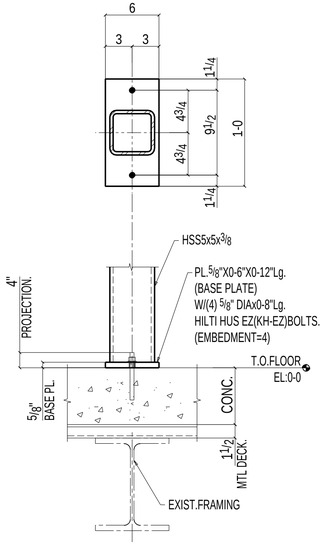

2 / E1 DETAIL (REF:C/S2.2JF)

1. G.C TO CO-ORDINATE ALL LOCATING DIMENSION, ELEVATION, PROFILE SIZE, JOB NORTH BEFORE FABRICATION/ERECTION

FOLSE MARKET EPOXY SETTING PLAN

OTHER ITEMS NOT SHOWN FOR CLARITY

PLOT DATE: 01 Sep 2018 TIME: 19:45:09