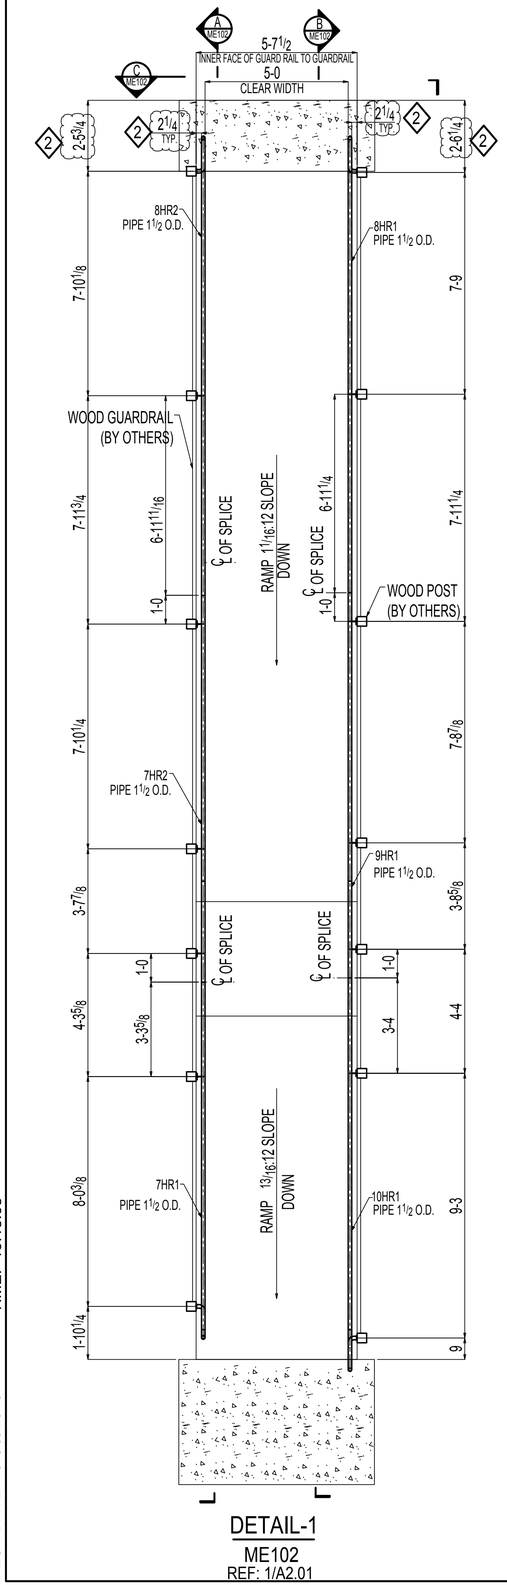

DETAIL-1
ME102
REF: 1/A2.01

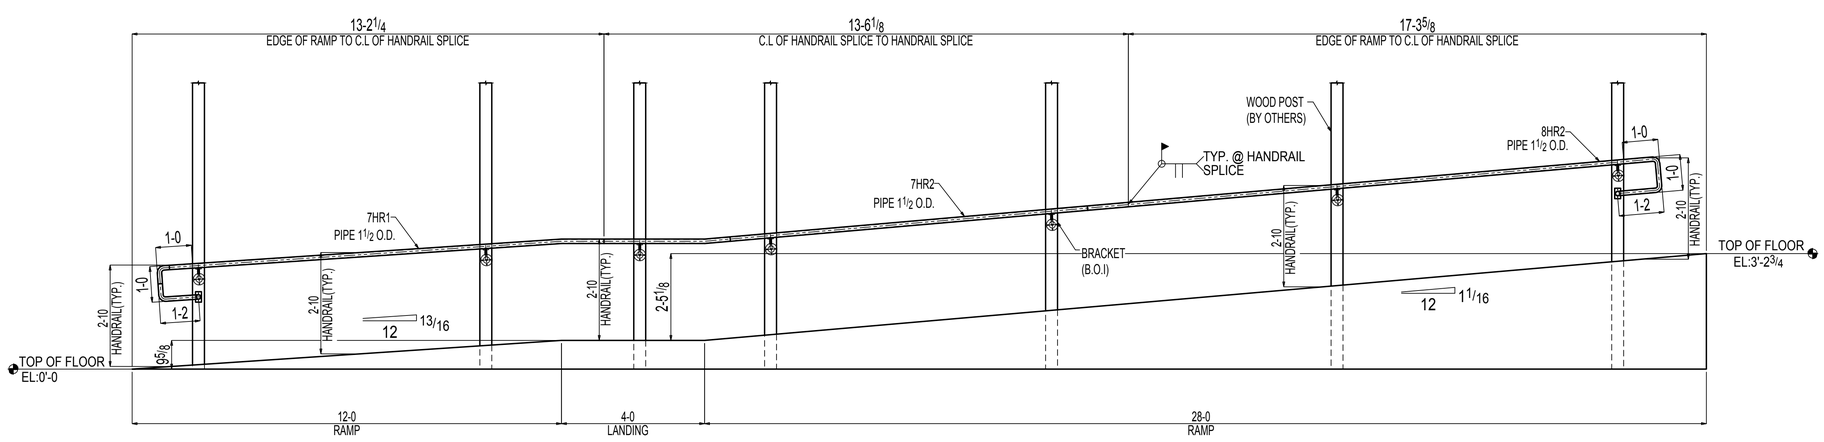

A SECTION VIEW
ME102

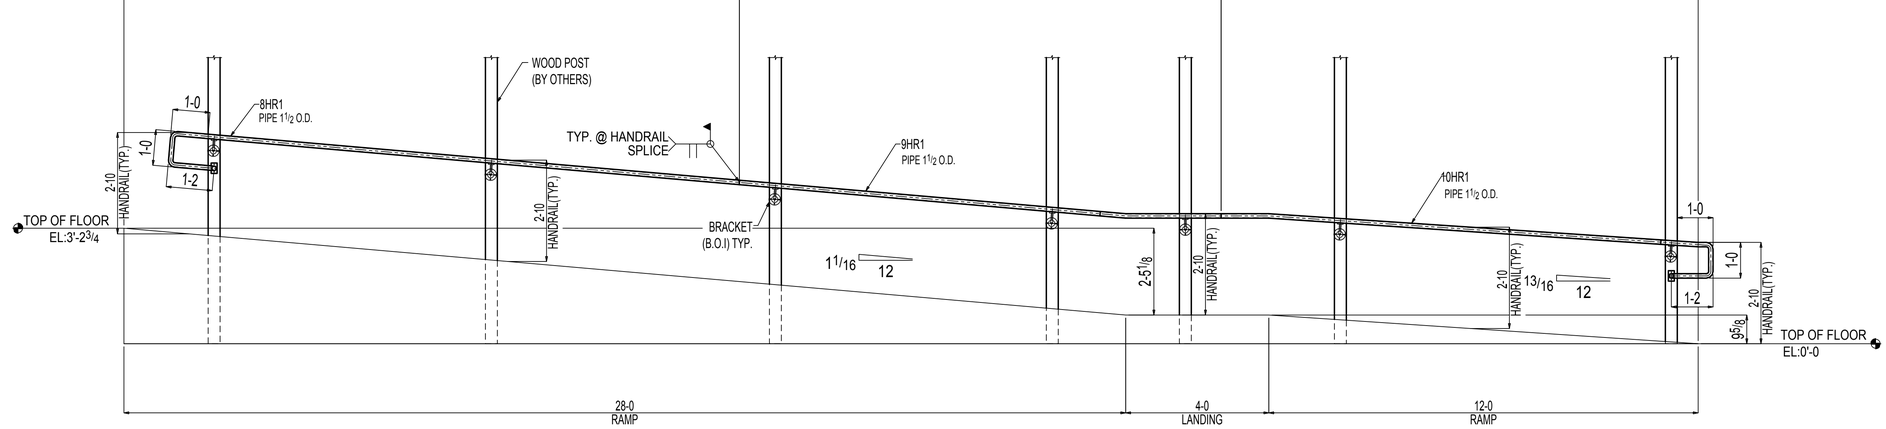

B SECTION VIEW
ME102

G.C TO CO-ORDINATE FOLLOWING ITEMS

1. PLEASE CONFIRM THE RAMP LENGTH MARKED
2. PLEASE CONFIRM CLOUDED DIMENSIONS

PLOT DATE: 16 Oct 2018 TIME: 19:15:05